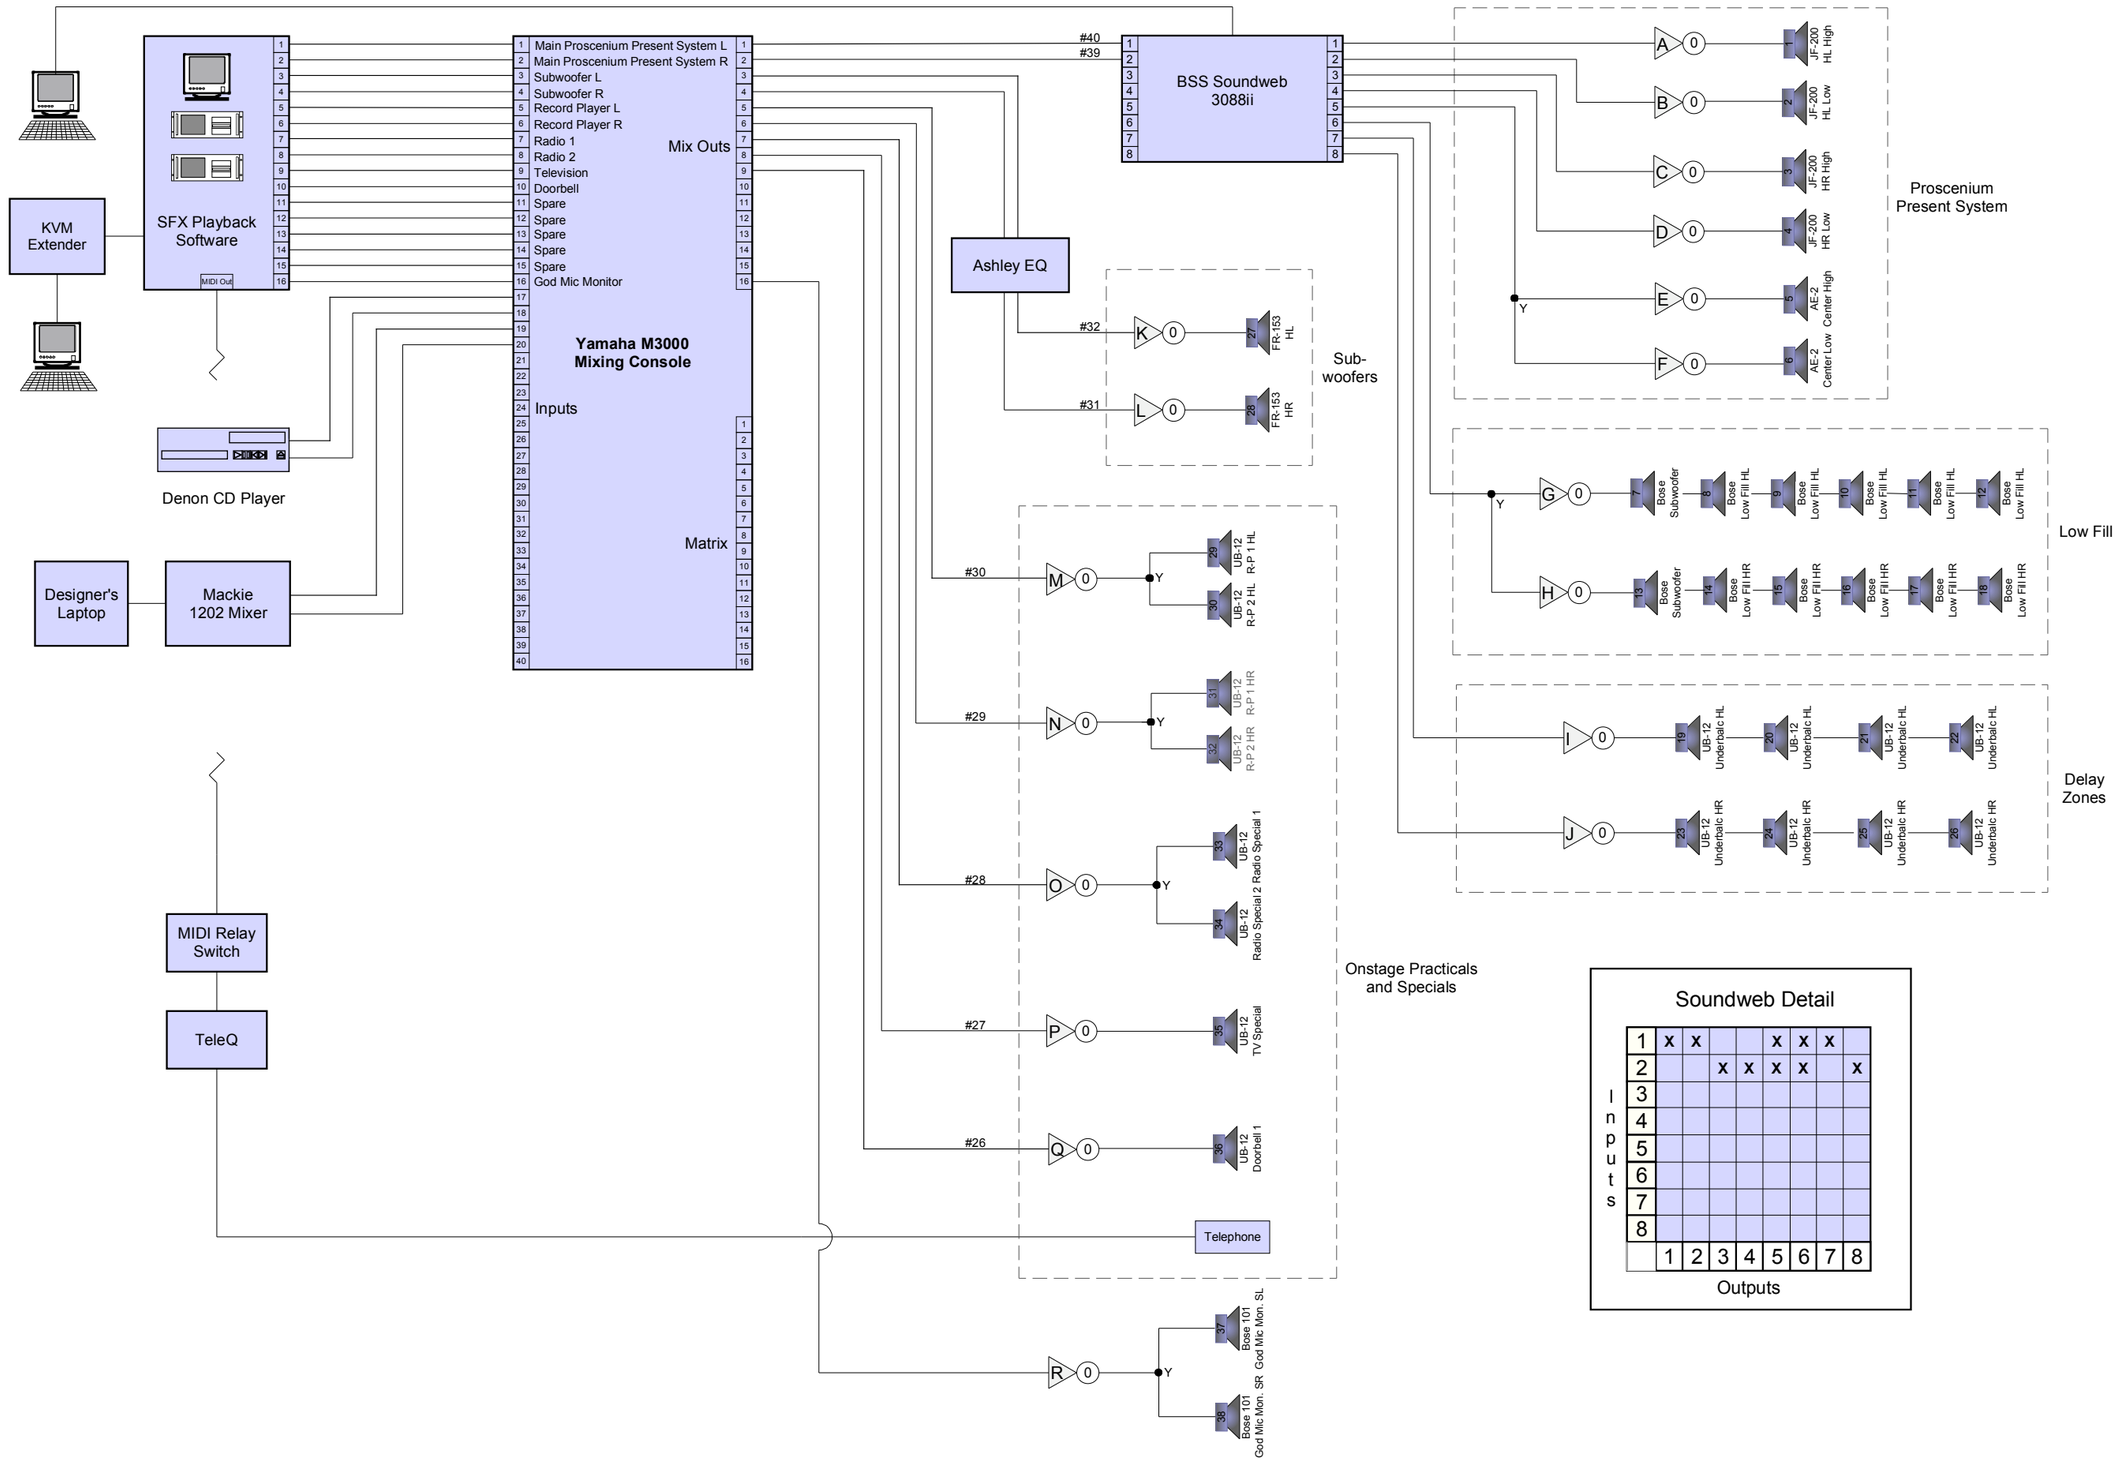

Yale School of Drama
Department of Sound Design

University Theatre
222 York Street
New Haven, CT 06520

The Real Thing

The Real Thing
Sound Schematic

DIRECTOR:	Nick Avila
SOUND DESIGNER:	Hillary Charnas
ASSOCIATE DESIGNER:	Bradlee Ward
TECHNICAL DIRECTOR	Lilly Twining
SOUND ENGINEER:	Amy Altadonna
DWG BY:	Amy Altadonna
DWG DATE:	04/14/05
SCALE:	1/8" = 1' 0"

SBD